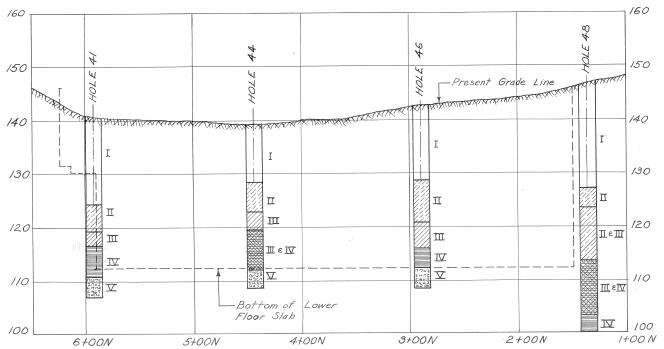

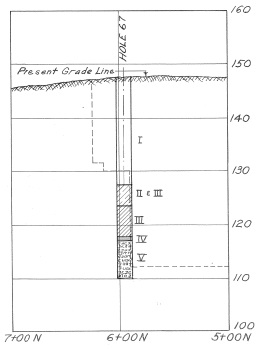

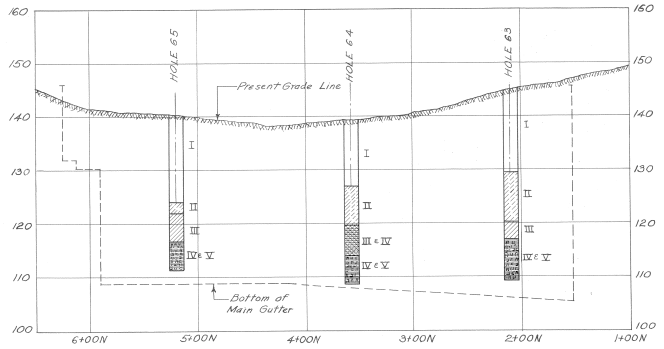

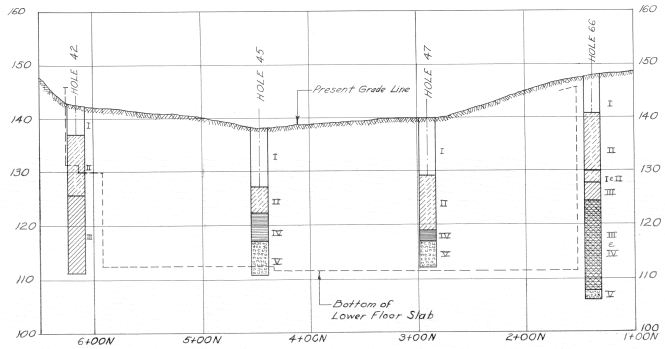

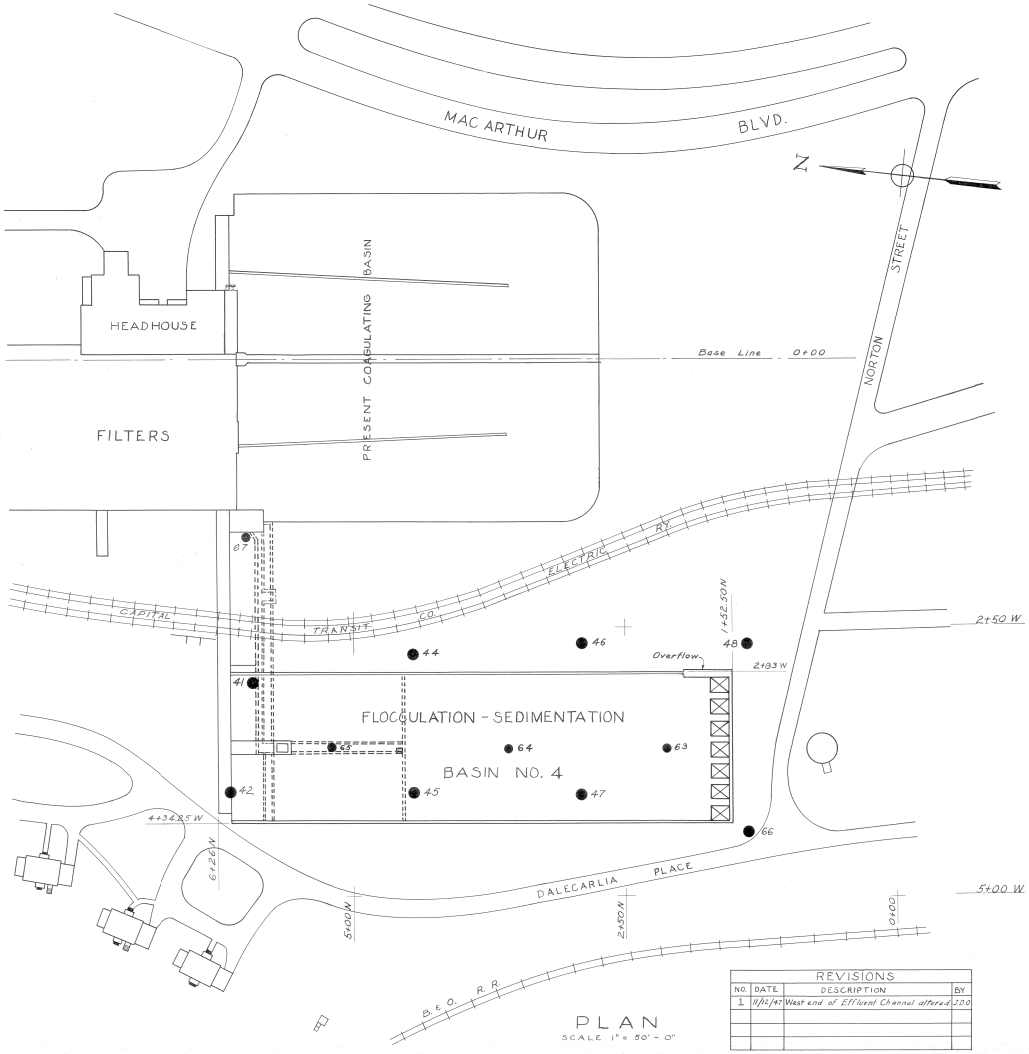

PLAN

SCALE 1" = 50' - 0"

REVISIONS			
NO.	DATE	DESCRIPTION	BY
1	11/12/47	West end of Effluent Channel altered	JDO

LEGEND

Combined symbols indicate two different grades mixed

- Core Borings
- I Soil
- II Soft Gneiss and Clay
- III Disintegrated Gneiss soft to firm in character
- IV Moderately hard Gneiss frequent separation planes
- V Hard unweathered Gneis with few Separation planes

TO ACCOMPANY SPECIFICATIONS NO 49-080-48-4-(3)C

FOR INFORMATION ONLY

WASHINGTON AQUEDUCT

DALECARLIA FILTRATION PLANT

FLOCCULATION - SEDIMENTATION BASIN NO. 4

BORING DATA

IN 32 SHEET 0 50 SHEET 2. 150 SCALE AS SHOWN 300 FT.

U. S. ENGINEER OFFICE WASHINGTON, D. C. MAY 16 1947

PREPARED: J. Garnian, Senior Engineer

RECOMMENDED: H. Schmidt, Head Engineer

SUBMITTED: F. D. Macguire, Principal Engineer; D. M. Radcliffe, Principal Engineer

DRAWN BY: F.L.W.
TRACED BY: A.R.W.
CHECKED BY: D.C.J.

APPROVED: A. Fiske, Col., Corps of Engineers

FILE NO. B72-1/2

(2)

B72 - 1/2

40.8-6.2